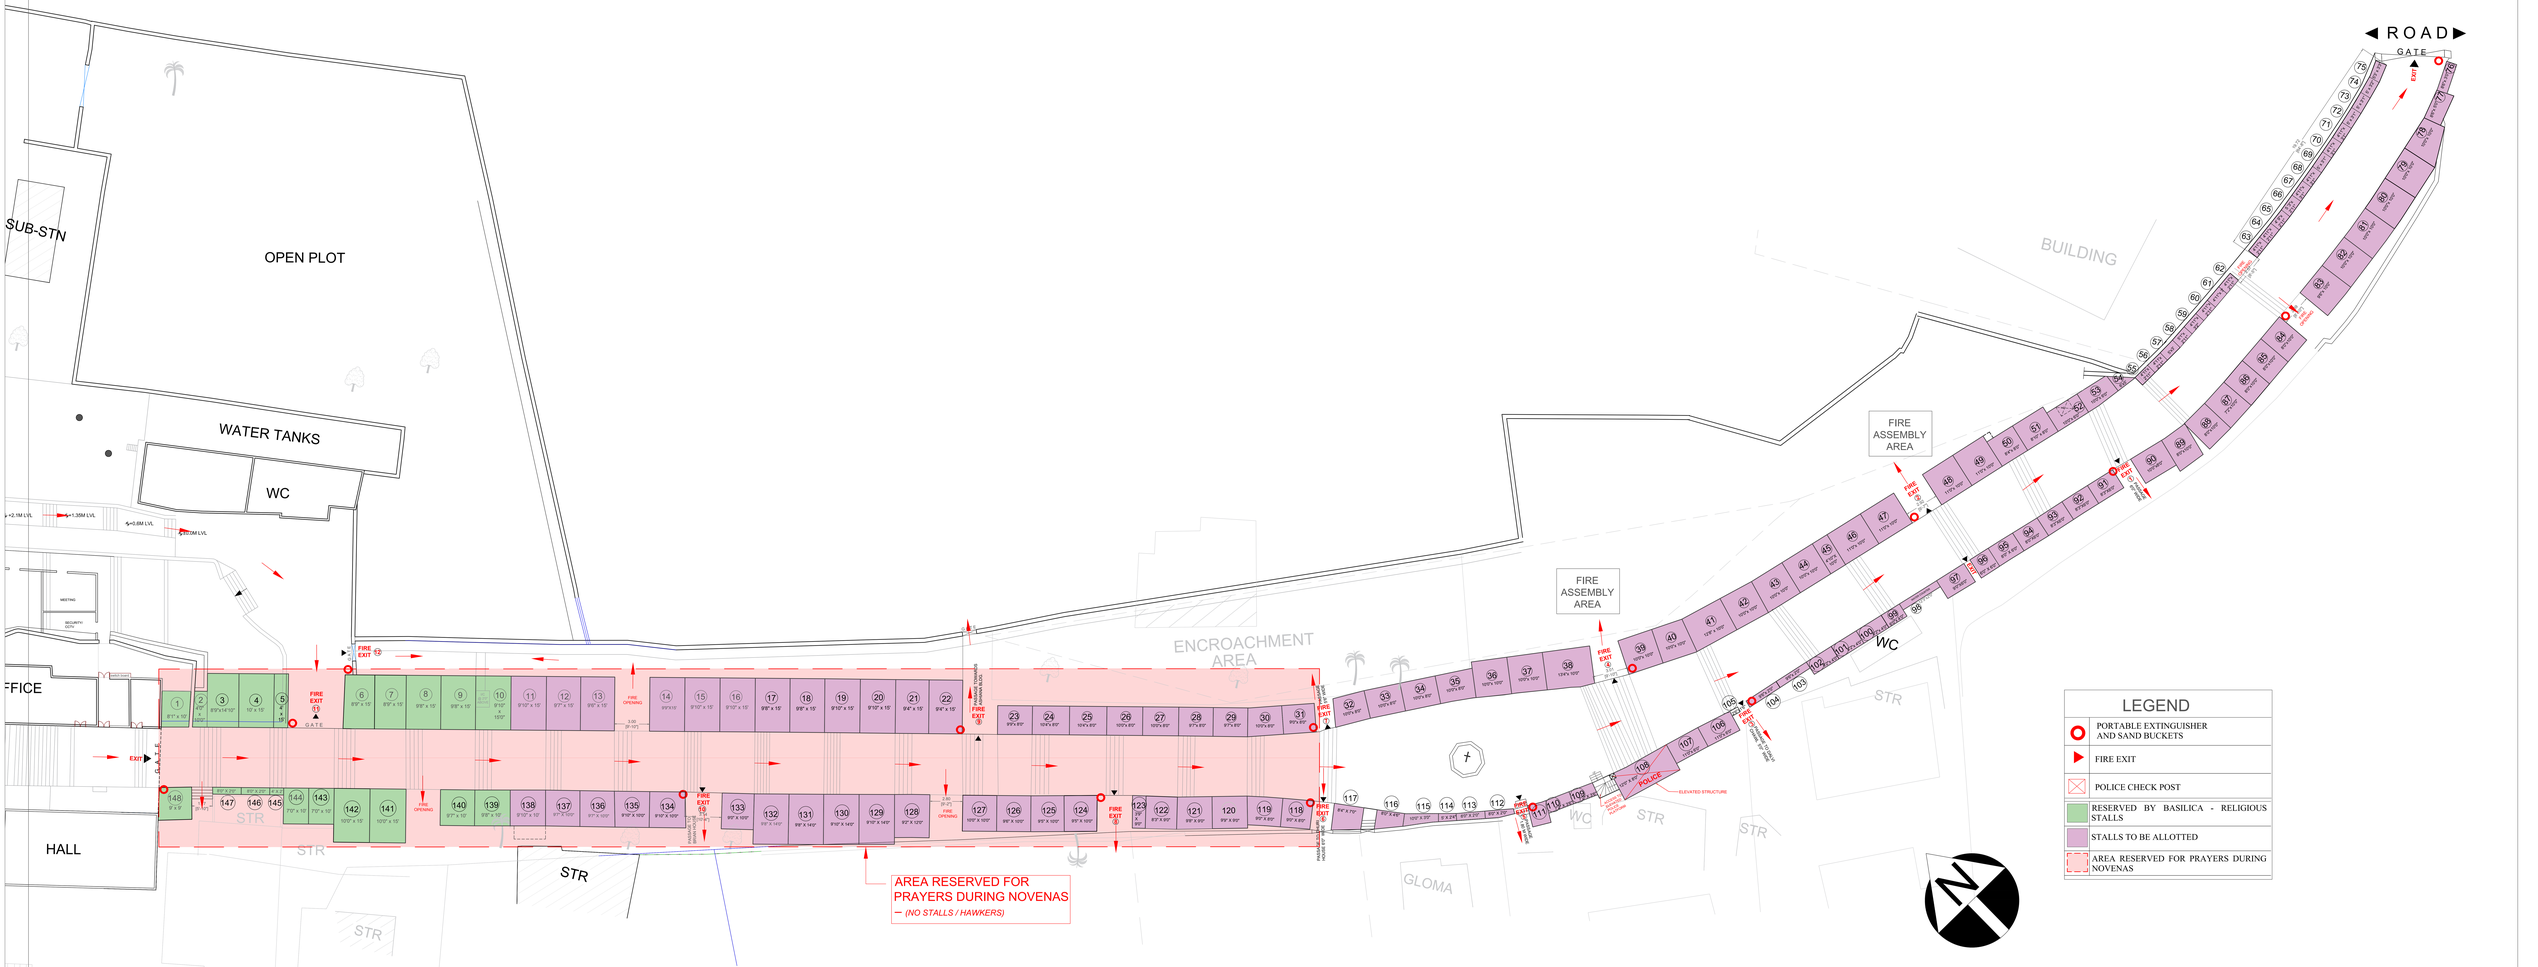

DESCRIPTION OF PROPOSAL

PROPOSED STALL ARRANGEMENT FOR TRADITIONAL MOUNT MARY FEAST 2025 ALONG THE STEPS OF MOUNT MARY CHURCH BASILICA OF OUR LADY OF THE MOUNT BANDRA WEST, MUMBAI 400 050.